PRODUCED BY AN AUTODESK EDUCATIONAL PRODUCT

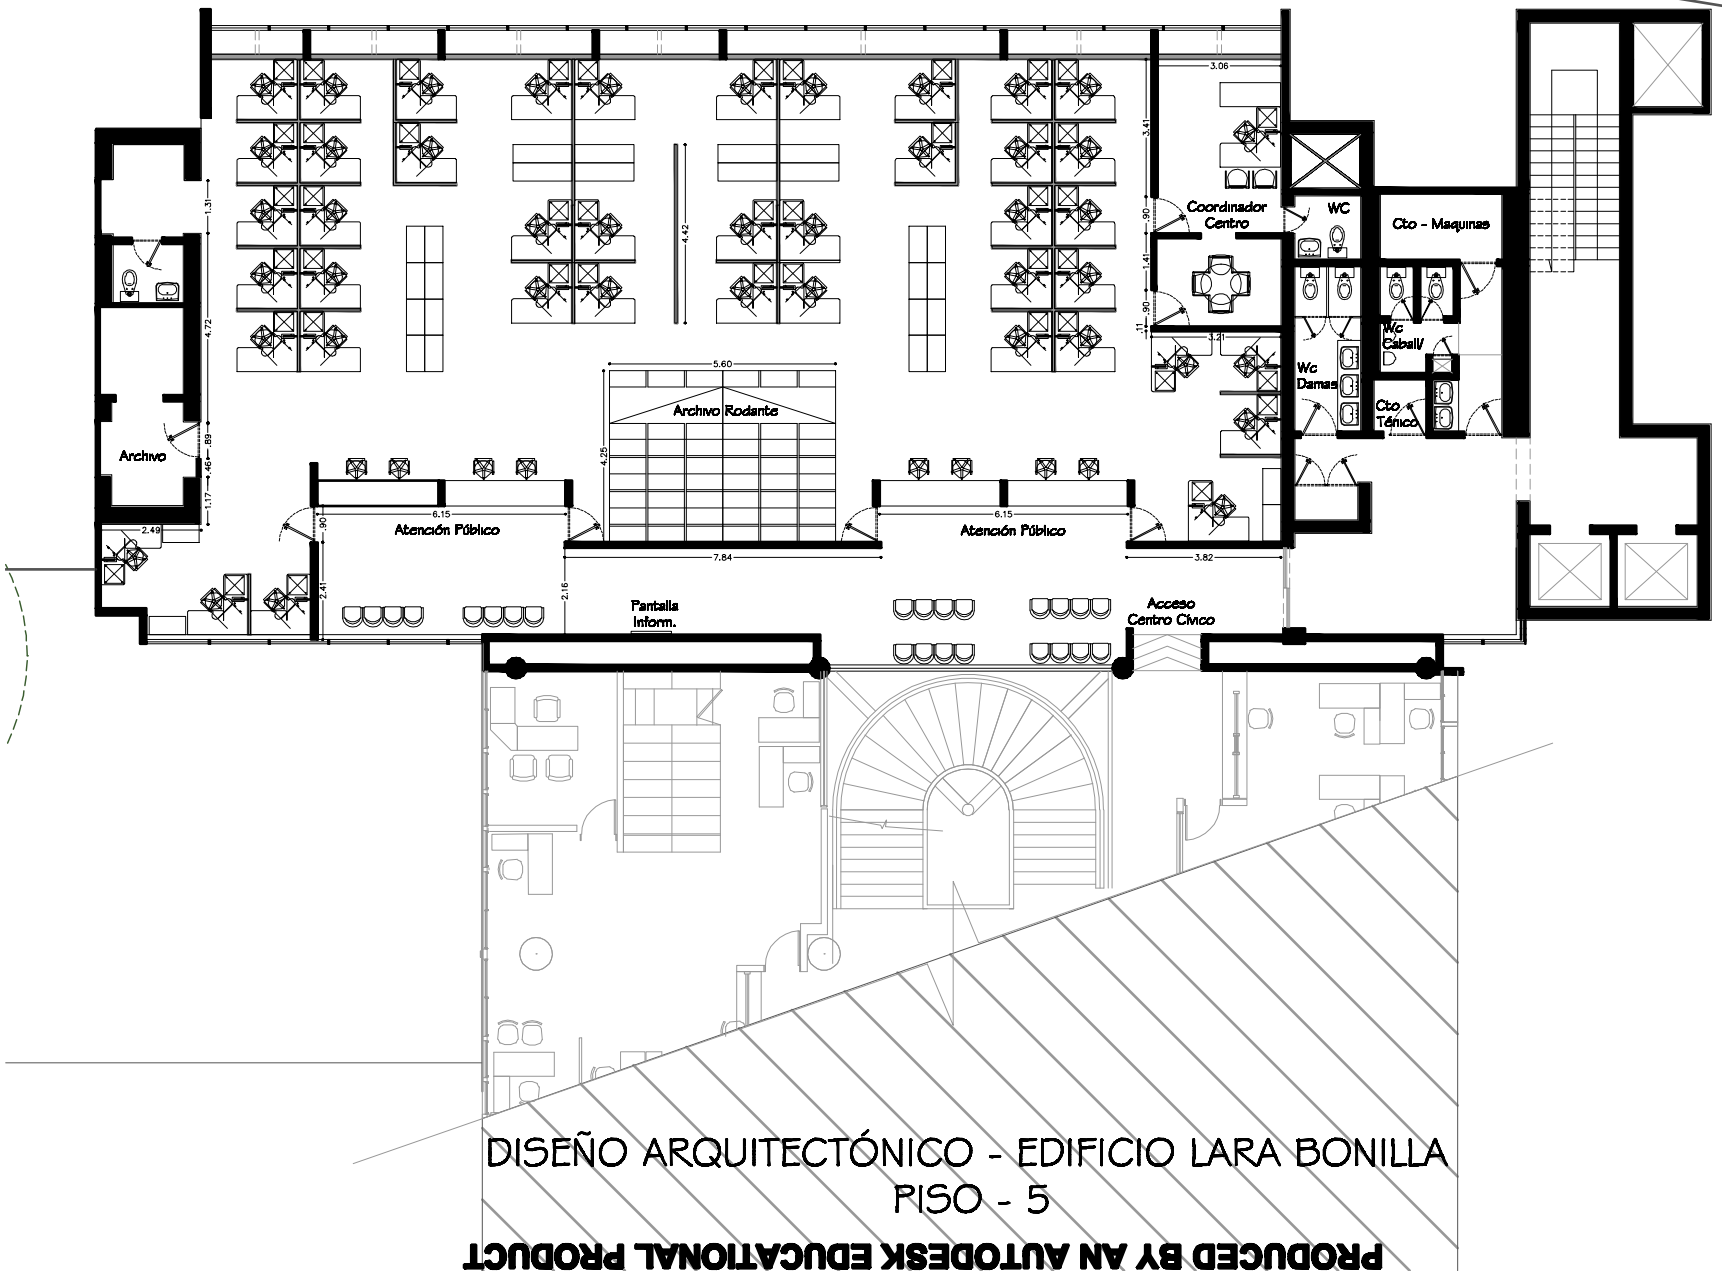

DISEÑO ARQUITECTÓNICO - EDIFICIO LARA BONILLA

PISO - 5

PRODUCED BY AN AUTODESK EDUCATIONAL PRODUCT